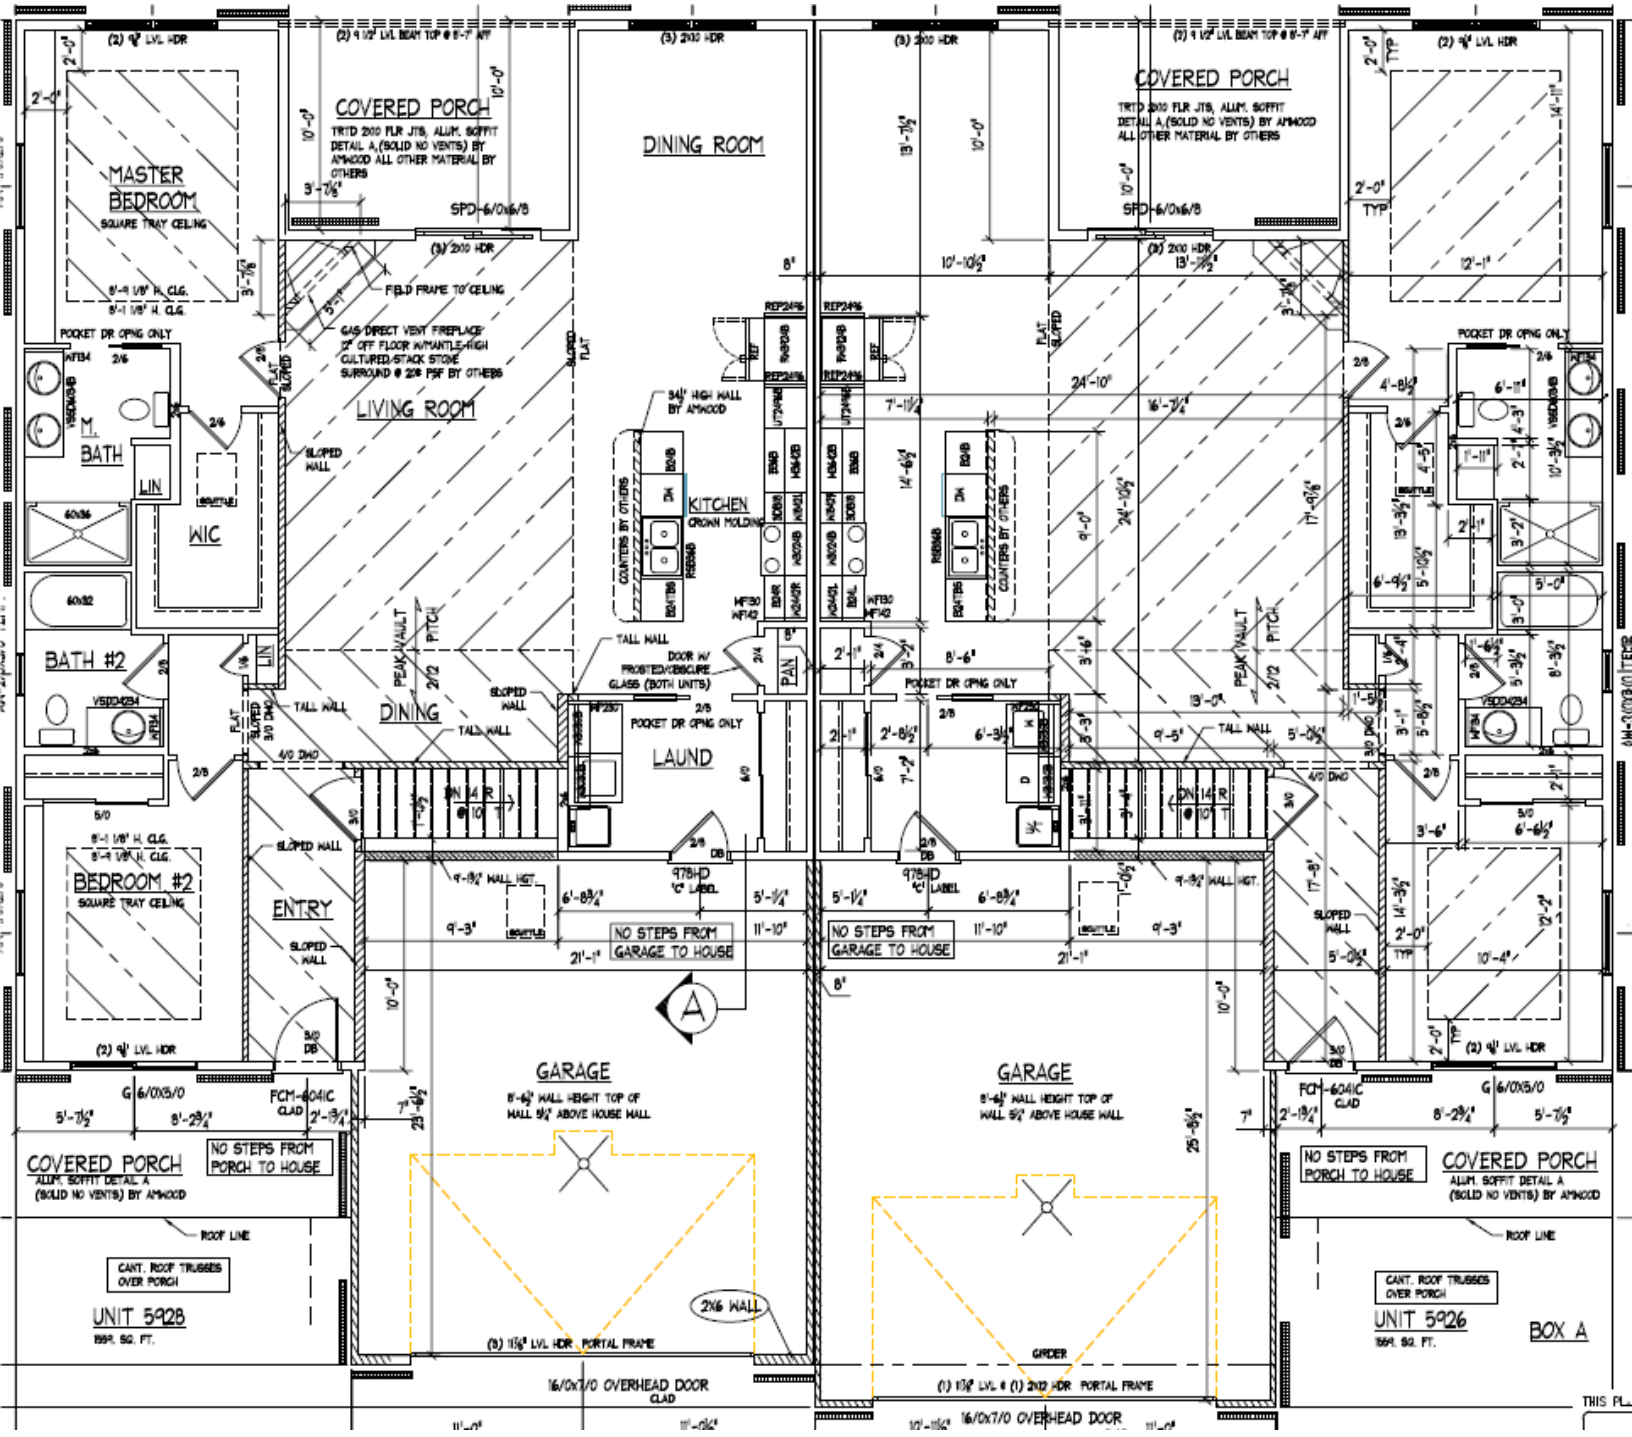
MASTER BEDROOM
SQUARE TRAY CEILING
COVERED PORCH
TRTD 2X10 FLR JTS, ALUM. SOFFIT DETAIL A,(SOLID NO VENTS) BY AMWOOD ALL OTHER MATERIAL BY OTHERS
DINING ROOM
LIVING ROOM
GAS DIRECT VENT FIREPLACE 2" OFF FLOOR W/MANTLE-HIGH CULTURED STACK STONE SURROUND @ 20# PSF BY OTHERS
M. BATH
WIC
KITCHEN
CROWN MOLDING
COUNTERS BY OTHERS
34½" HIGH WALL BY AMWOOD
BATH #2
DINING
LAUND
ENTRY
BEDROOM #2
SQUARE TRAY CEILING
TALL WALL
DOOR W/ FROSTED/OBSCURE GLASS (BOTH UNITS)
POCKET DR OPNG ONLY
SLOPED WALL
PEAK/VAULT
PITCH
NO STEPS FROM GARAGE TO HOUSE
GARAGE
8'-6½" WALL HEIGHT TOP OF WALL 9½" ABOVE HOUSE WALL
NO STEPS FROM PORCH TO HOUSE
COVERED PORCH
ALUM. SOFFIT DETAIL A (SOLID NO VENTS) BY AMWOOD
ROOF LINE
CANT. ROOF TRUSSES OVER PORCH
UNIT 5928
1559. SQ. FT.
UNIT 5926
1559. SQ. FT.
BOX A
2X6 WALL
(3) 1¾" LVL HDR PORTAL FRAME
(1) 1¾" LVL & (1) 2X12 HDR PORTAL FRAME
GIRDER
16/0X7/0 OVERHEAD DOOR CLAD
THIS PL